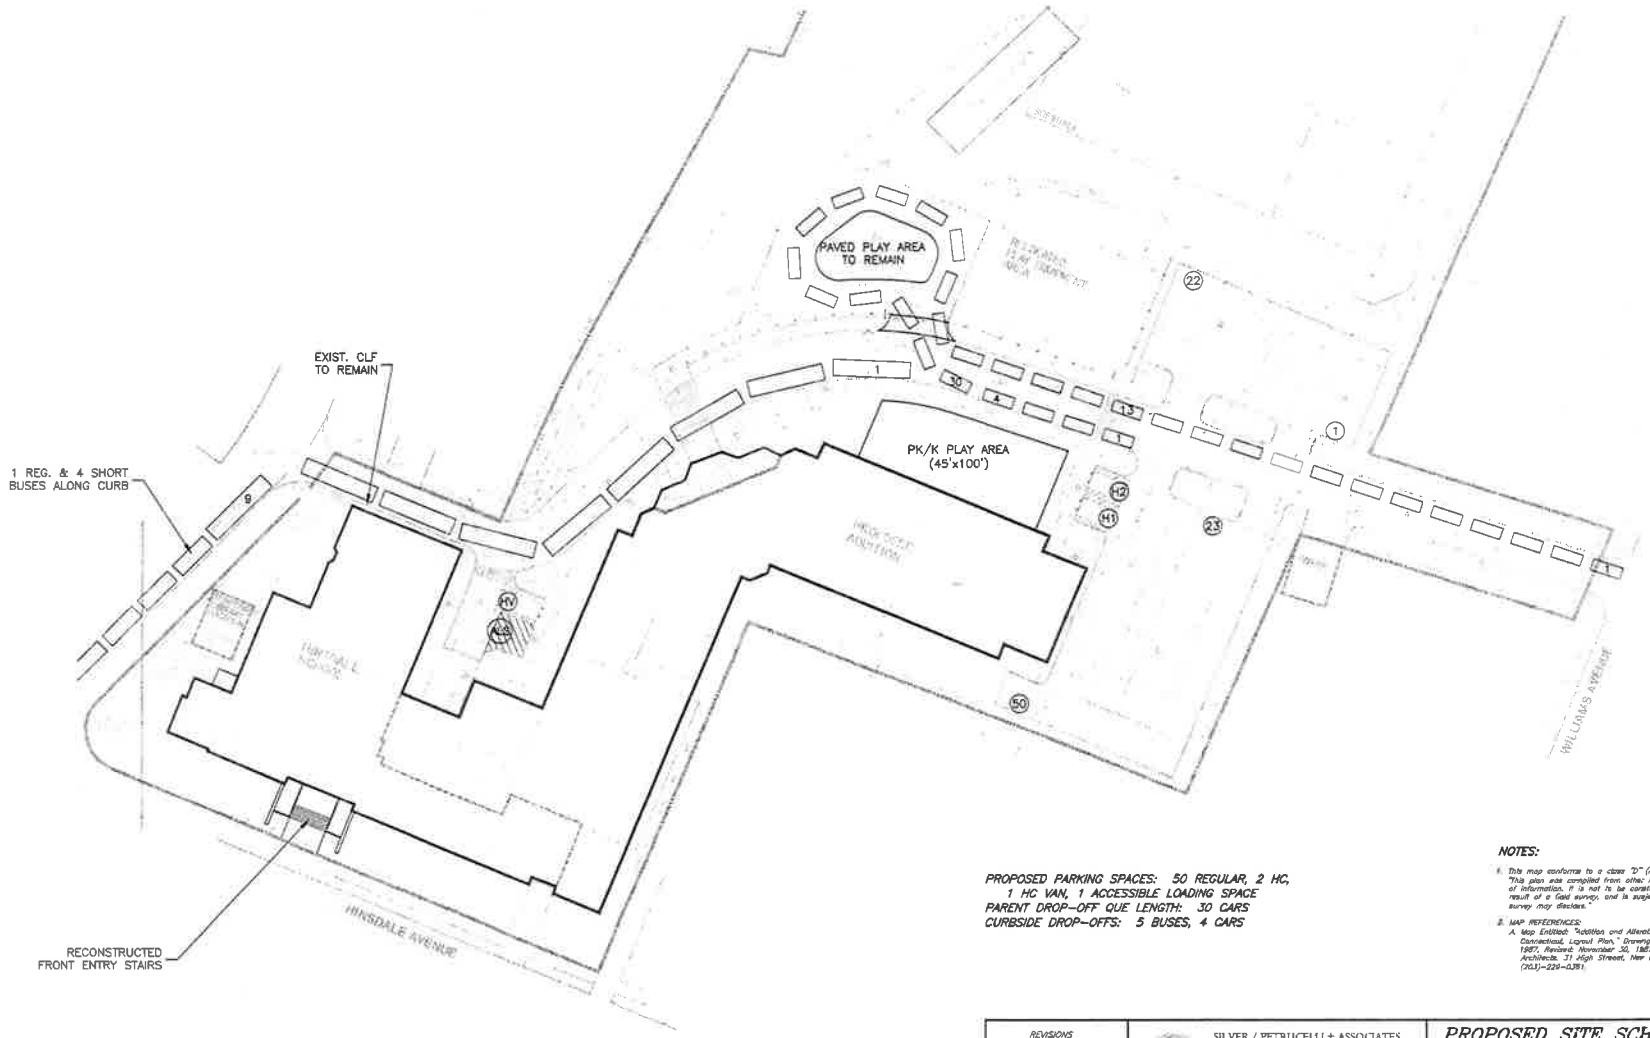

PROPOSED PARKING SPACES: 50 REGULAR, 2 HC,
1 HC VAN, 1 ACCESSIBLE LOADING SPACE
PARENT DROP-OFF QUE LENGTH: 30 CARS
CURBSIDE DROP-OFFS: 5 BUSES, 4 CARS

NOTES:

1. This map conforms to a class "D" (not a field survey) Horizontal Accuracy. "This plan was compiled from other maps, record research or other sources of information. It is not to be construed as having been obtained as the result of a field survey, and is subject to such change as an accurate field survey may declare."
2. MAP REFERENCES:
   A. Map Entitled: "Addition and Alteration to the Hinsdale School, Winchester, Connecticut, Layout Plan," Drawing No.: L-3, Scale: 1"=20', Dated: Oct. 19, 1987, Revised: November 30, 1987, by Knoble Bass Associates Inc., Architects, 31 High Street, New Britain, Connecticut 06051. (203)-224-0391.

GRAPHIC SCALE:
30 0 30 60

REVISIONS		
NO.	DESCRIPTION	DATE

SILVER / PETRUCELLI + ASSOCIATES
Architects / Engineers / Interior Designers
3190 Whitney Avenue, Hamden, CT 06518-2340
Tel. 203 230 9007 Fax. 203 230 8247
silvernewmouth.com

DONALD W. SMITH, JR., P.E.
CONSULTING ENGINEER
56 GREENWOOD CIRCLE SEYMOUR, CT 06483
Tel. 203-888-4904 Fax 203-881-3434 dwsjrpe@sbcglobal.net

PROPOSED SITE SCHEMATIC 1

MARY P. HINSDALE ELEMENTARY SCHOOL

15 HINSDALE AVENUE

WINSTEAD, CONNECTICUT

Job No.	18-12
Scale:	1"=30'
Date:	11/6/18
Designed:	D.W.S.
Drawn:	K.D.K.
Sheet:	1 OF 1